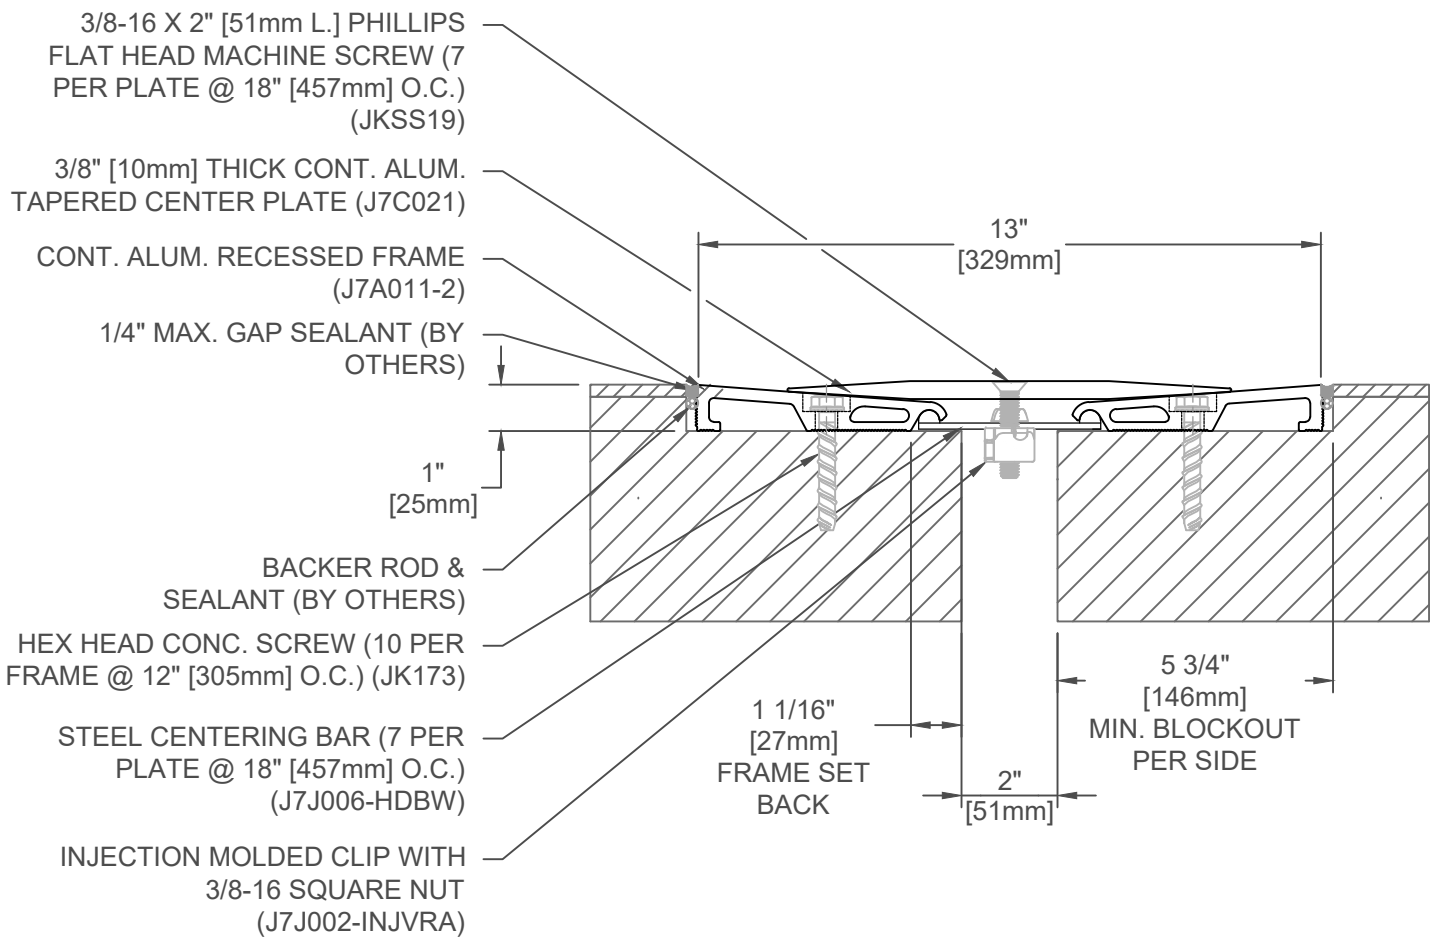



787NS-A01-050

JOINT WIDTH		MOVEMENT					
		MINIMUM		MAXIMUM		VERTICAL	
US	mm	US	mm	US	mm	US	mm
2"	50	1"	25	3"	76	1"	25

FINISH: MILL			
PROJECT:	APPLICATION- FLOOR/FLOOR INTERIOR STRUCTURE	DATE:	9-9-24
CUSTOMER:		SCALE:	1:4
LOCATION:		DOC:	CADJM.246/R9

inpro.

For More Information Visit: Inprocorp.com

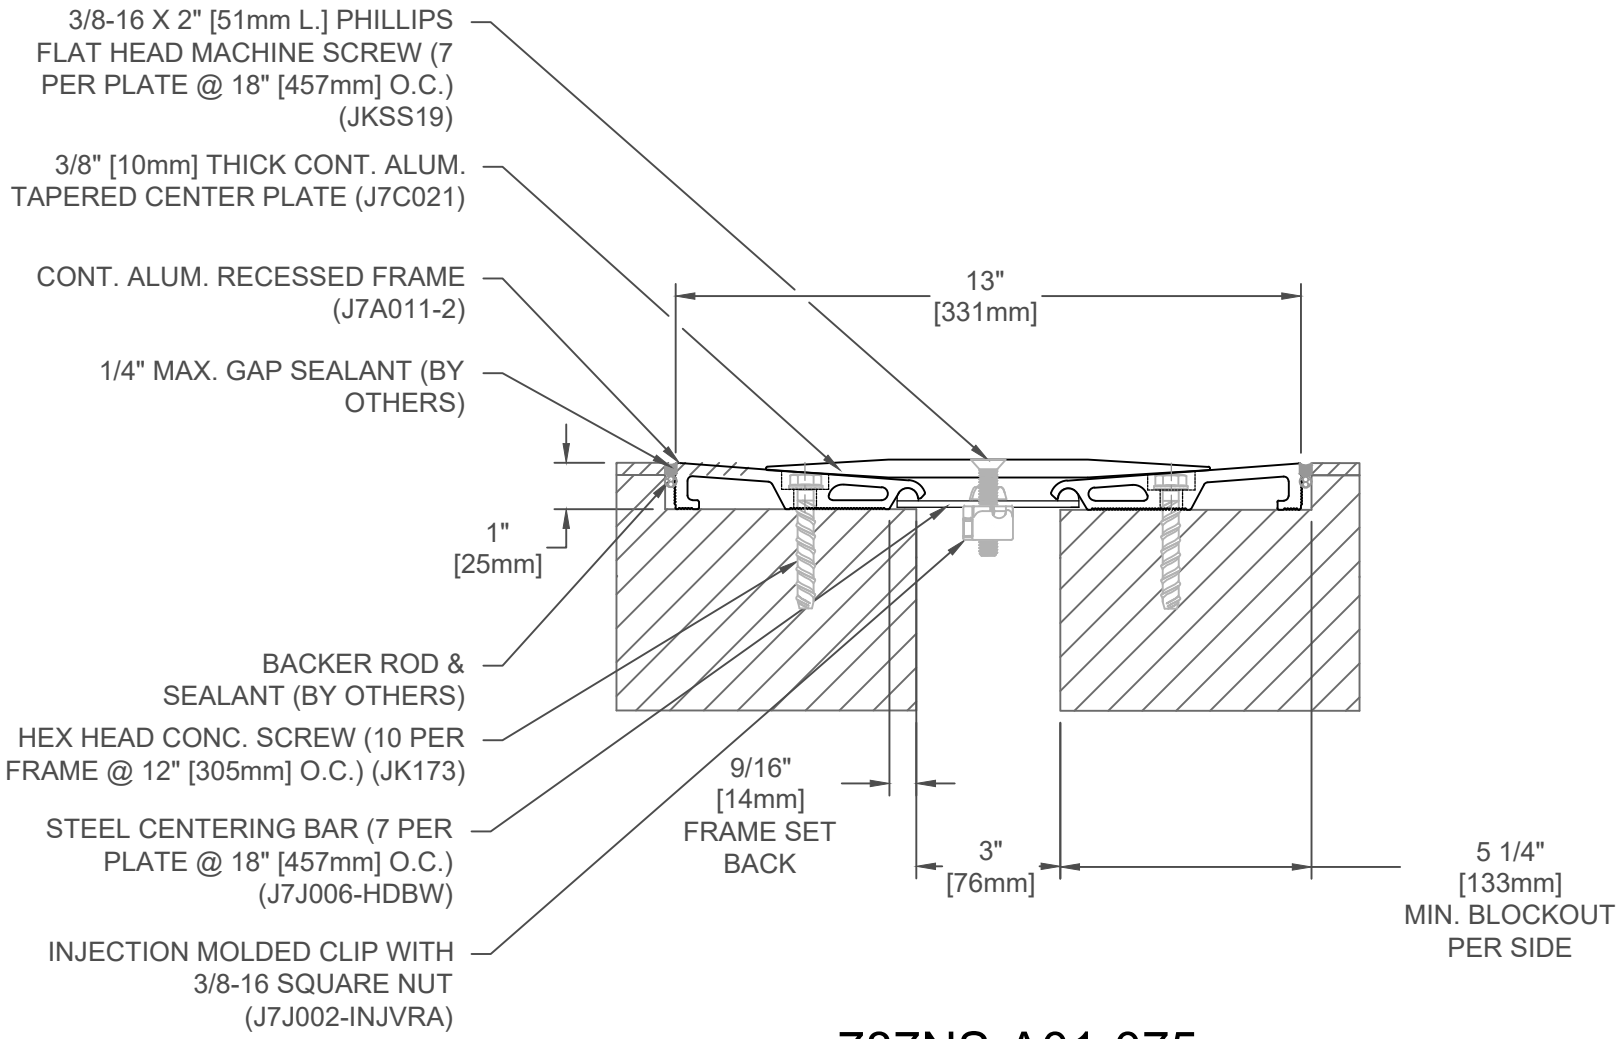


787NS-A01-075

JOINT WIDTH		MOVEMENT MINIMUM		MAXIMUM		VERTICAL	
US	mm	US	mm	US	mm	US	mm
3"	76	1 1/2"	38	4 1/2"	114	1"	25

FINISH: MILL			
PROJECT:	APPLICATION- FLOOR/FLOOR INTERIOR STRUCTURE	DATE:	9-9-24
CUSTOMER:		SCALE:	1:4
LOCATION:		DOC:	CADJM.246/R9

inpro.


For More Information Visit: Inprocorp.com

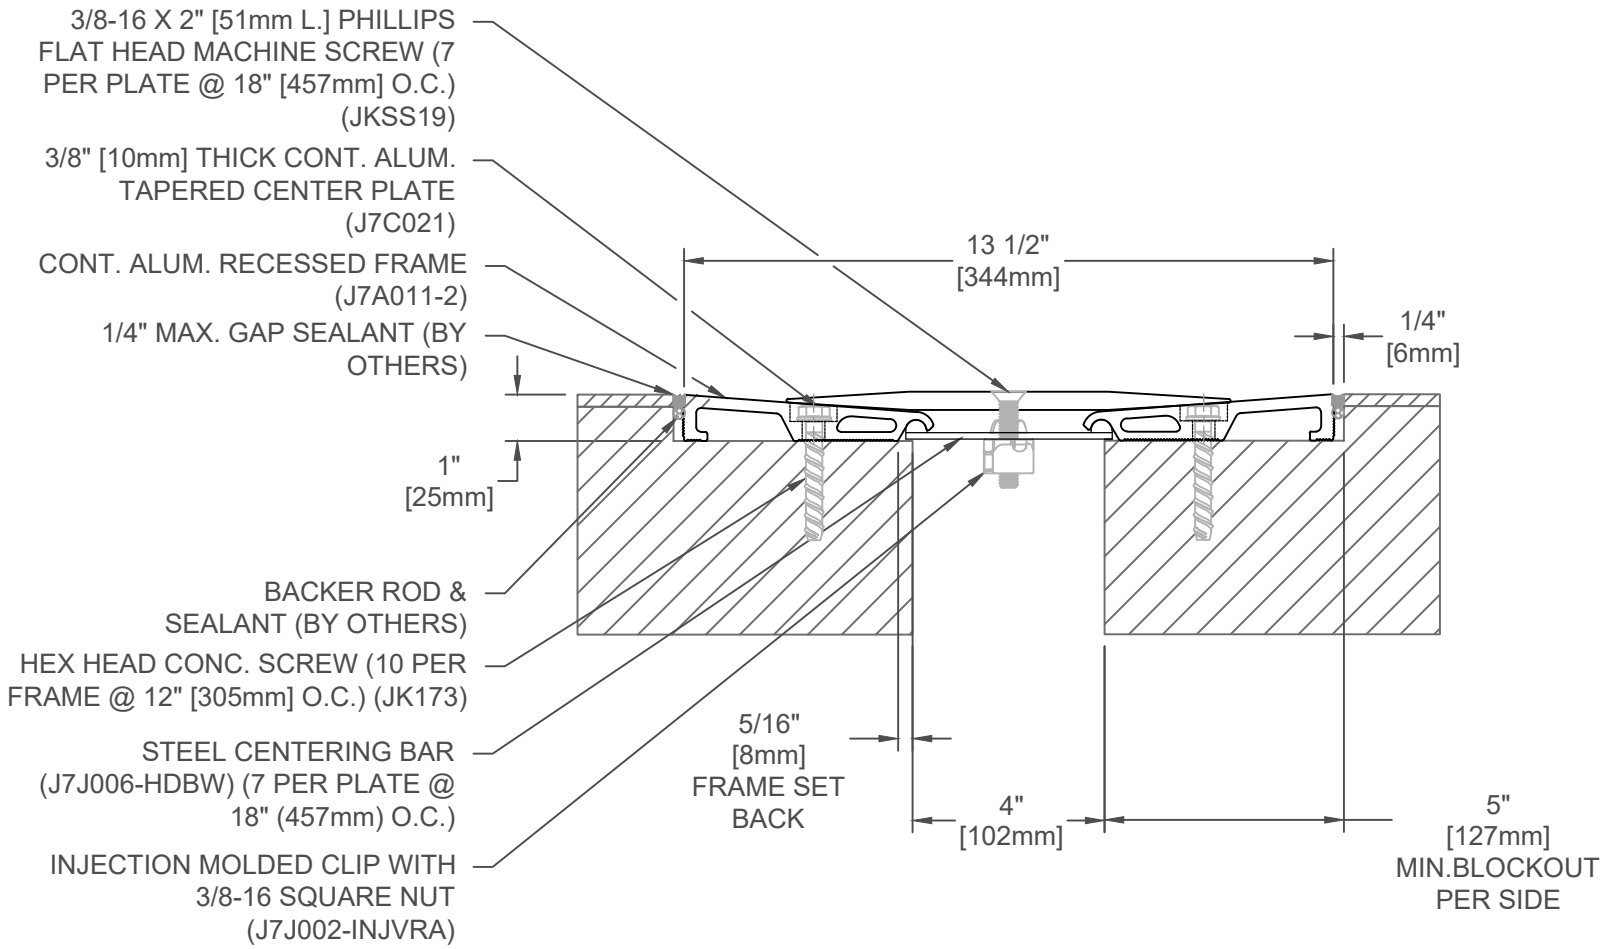

787NS-A01-100

JOINT WIDTH		MOVEMENT MINIMUM		MOVEMENT MAXIMUM		MOVEMENT VERTICAL	
US	mm	US	mm	US	mm	US	mm
4"	102	2"	51	6"	152	1"	25


FINISH: MILL			
PROJECT:	APPLICATION- FLOOR/FLOOR INTERIOR STRUCTURE	DATE: 9-9-24	inpro. For More Information Visit: Inprocorp.com
CUSTOMER:		SCALE: 1:4	
LOCATION:		DOC: CADJM.246/R9	

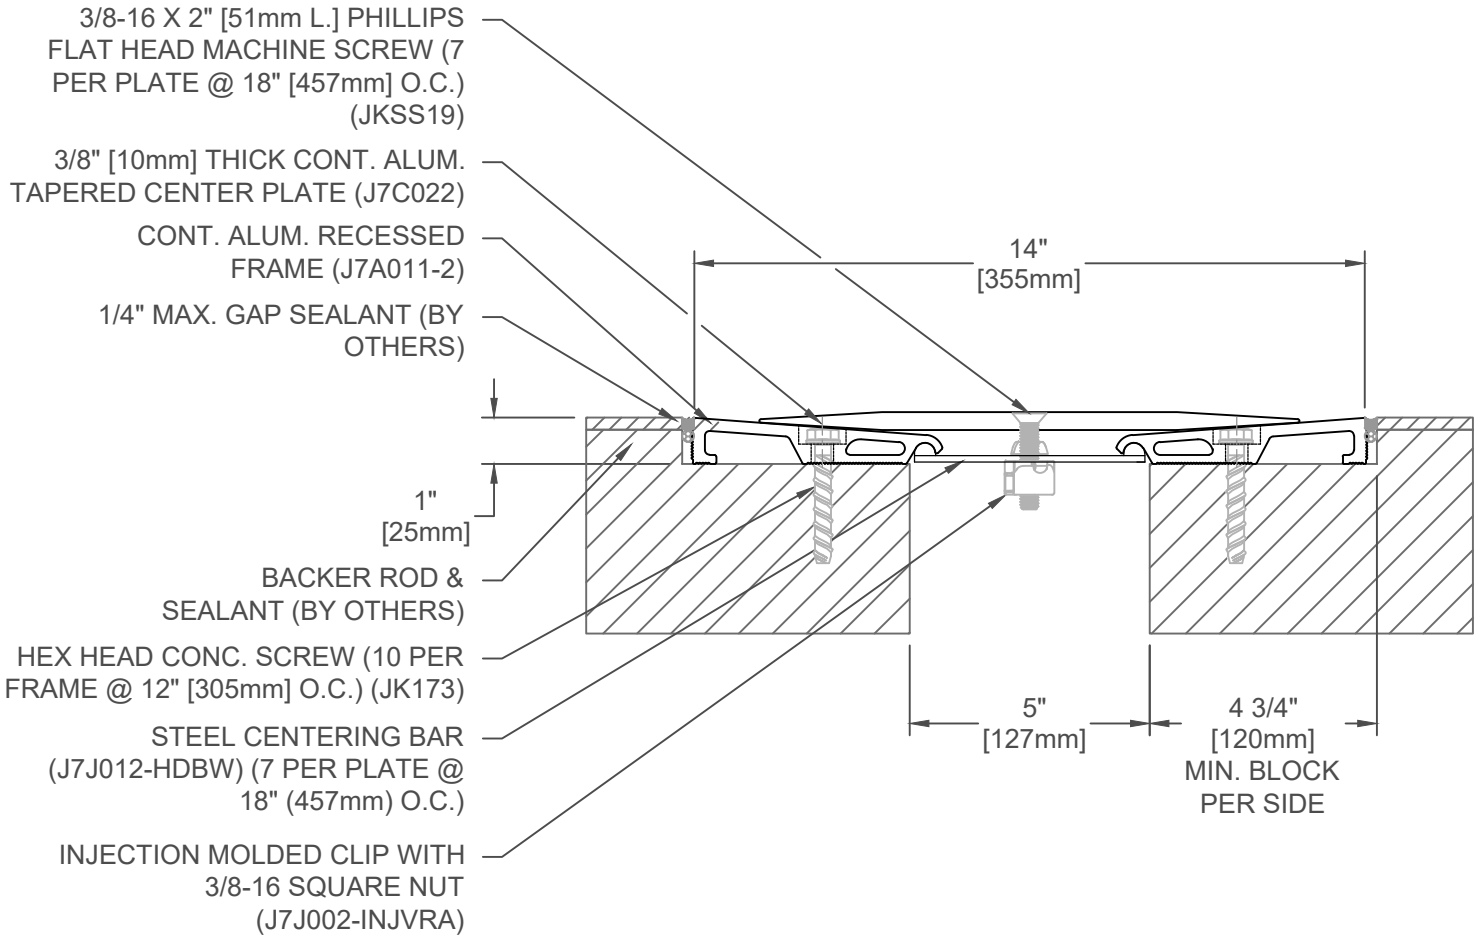

787NS-A01-125

JOINT WIDTH		MOVEMENT MINIMUM		MOVEMENT MAXIMUM		MOVEMENT VERTICAL	
US	mm	US	mm	US	mm	US	mm
5"	127	2 1/2"	64	7 1/2"	191	1"	25


FINISH: MILL			
PROJECT:	APPLICATION- FLOOR/FLOOR INTERIOR STRUCTURE	DATE: 9-9-24	inpro. For More Information Visit: Inprocorp.com
CUSTOMER:		SCALE: 1:4	
LOCATION:		DOC: CADJM.246/R9	

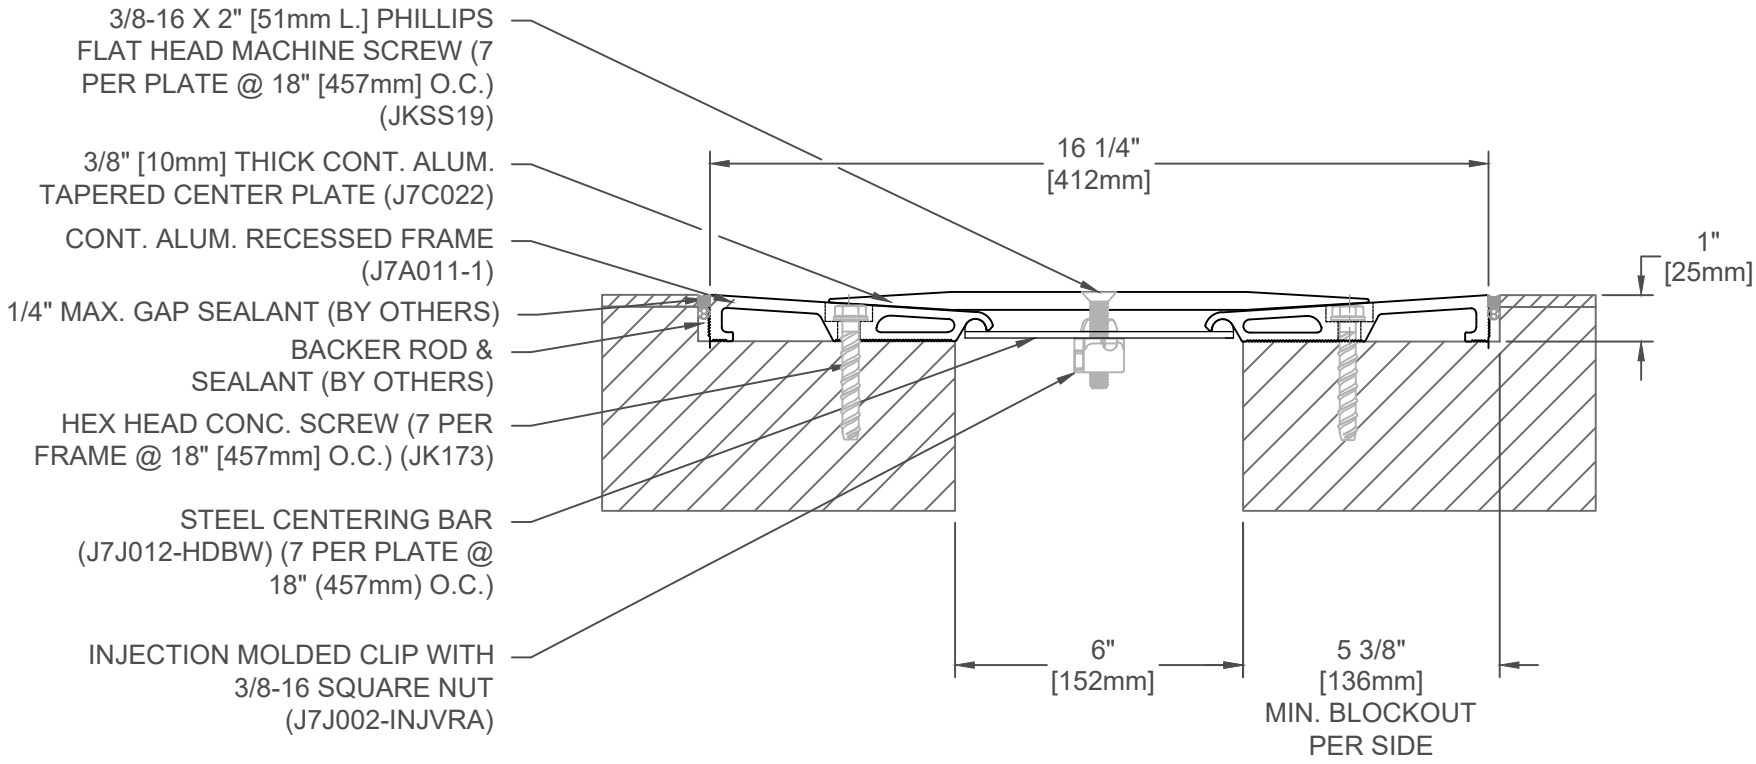

787NS-A01-150

JOINT WIDTH		MOVEMENT MINIMUM		MAXIMUM		VERTICAL	
US	mm	US	mm	US	mm	US	mm
6"	152	3"	76	9"	229	1"	25


FINISH: MILL			
PROJECT:	APPLICATION- FLOOR/FLOOR INTERIOR STRUCTURE	DATE: 9-9-24	inpro. For More Information Visit: Inprocorp.com
CUSTOMER:		SCALE: 1:4	
LOCATION:		DOC: CADJM.246/R9	

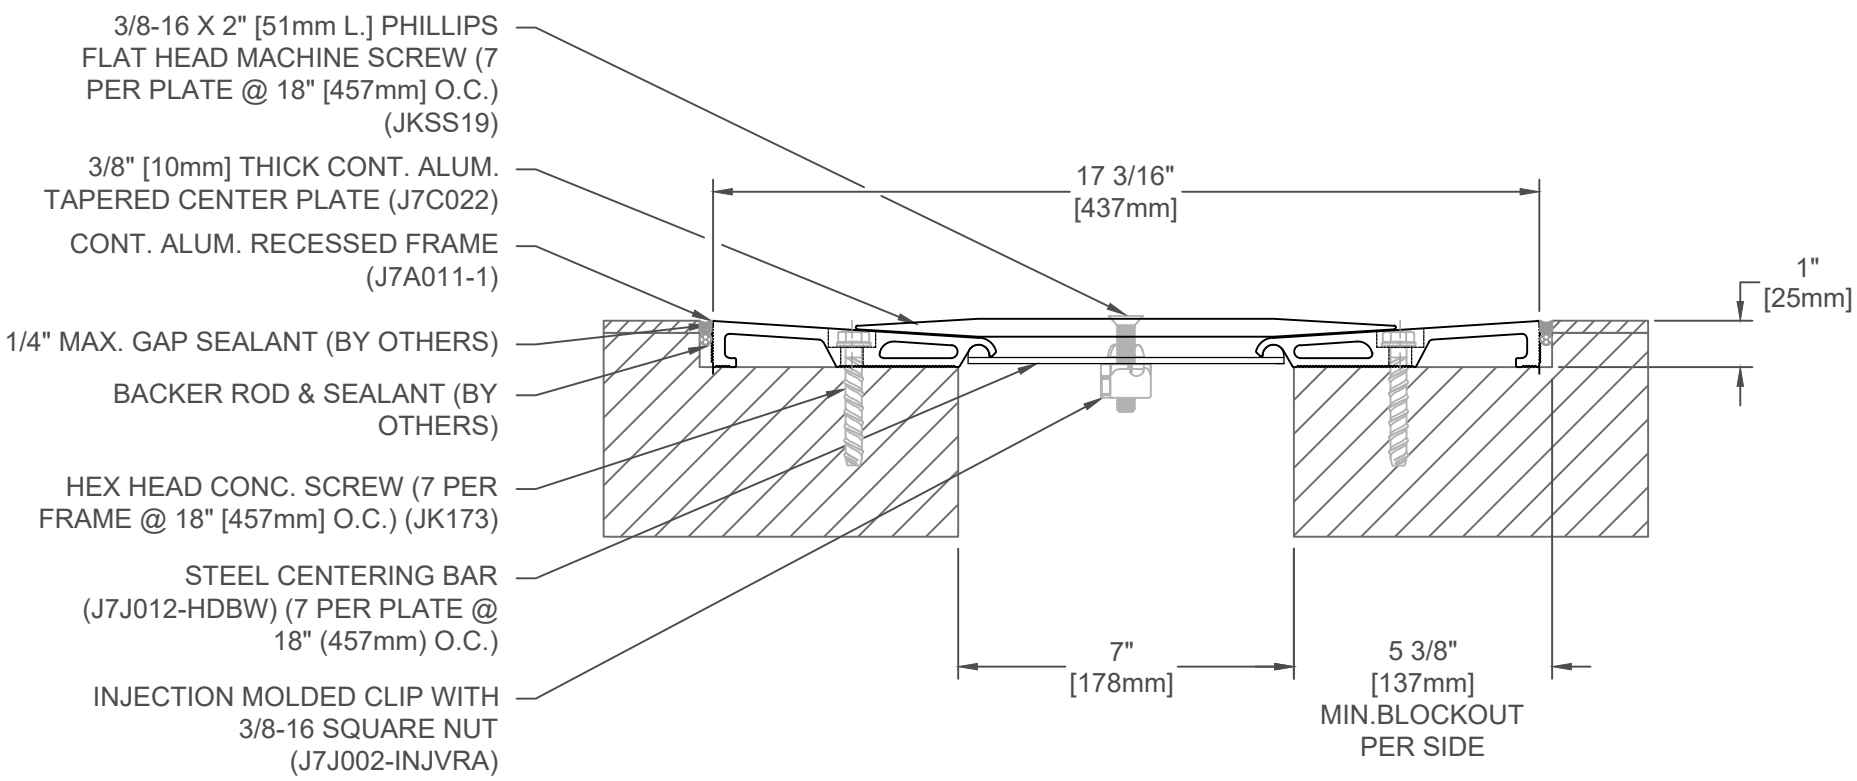

787NS-A01-175

JOINT WIDTH		MOVEMENT					
		MINIMUM		MAXIMUM		VERTICAL	
US	mm	US	mm	US	mm	US	mm
7"	178	3 1/2"	89	10 1/2"	267	1"	25

FINISH: MILL			
PROJECT:	APPLICATION- FLOOR/FLOOR INTERIOR STRUCTURE	DATE: 9-9-24	inpro. For More Information Visit: Inprocorp.com
CUSTOMER:		SCALE: 1:4	
LOCATION:		DOC: CADJM.246/R9	

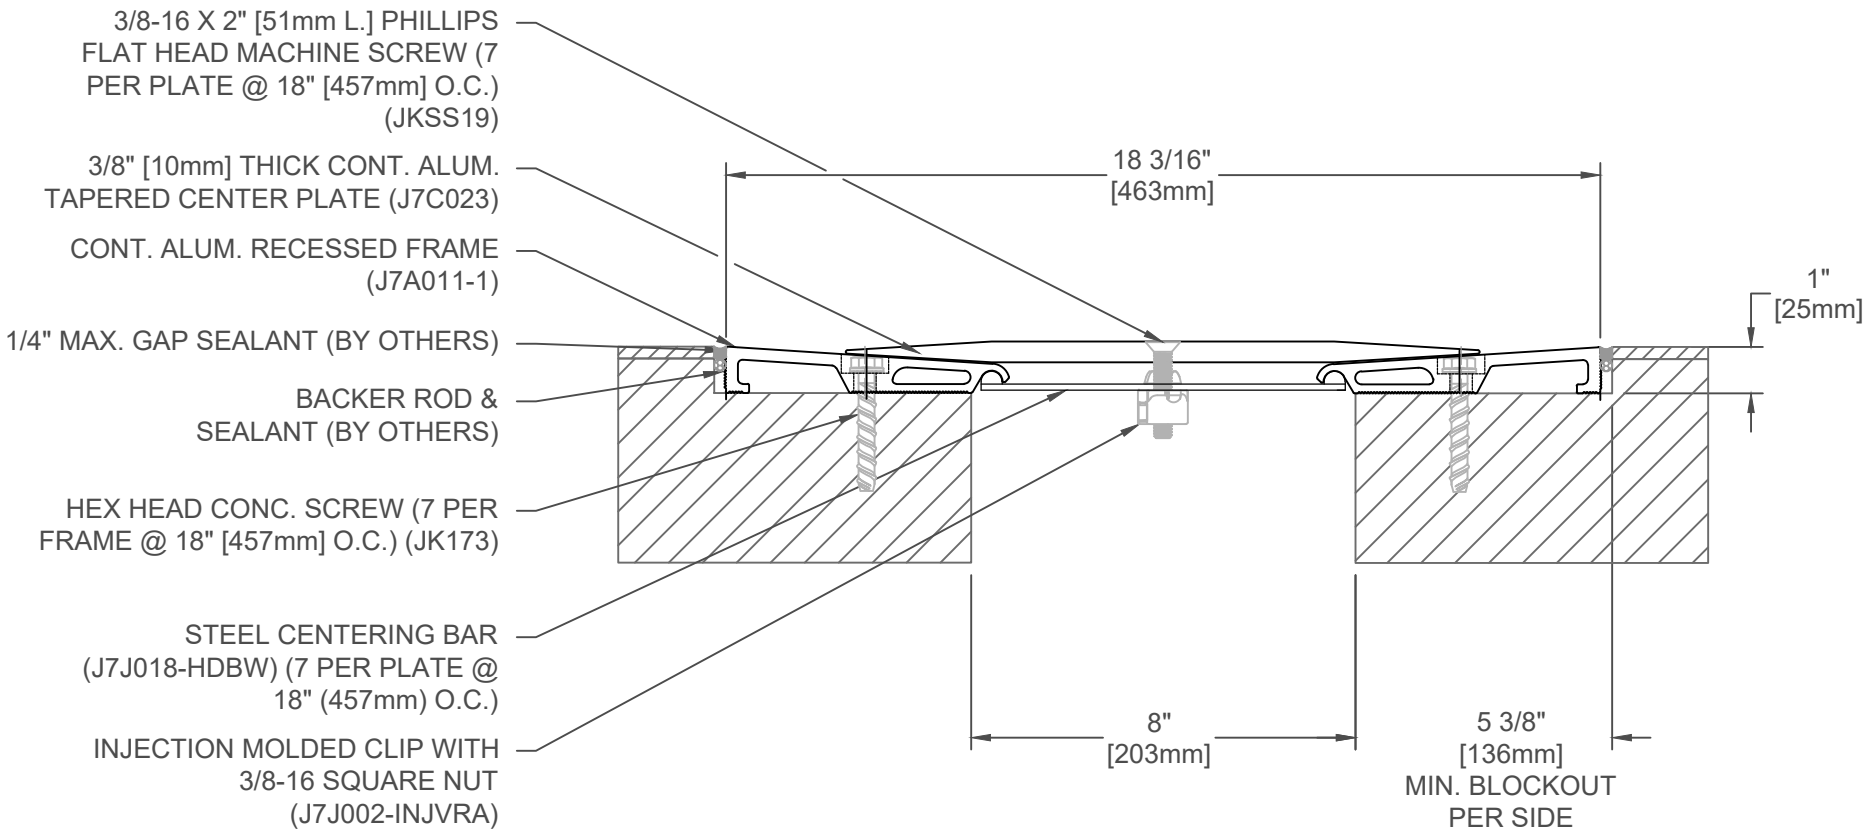

787NS-A01-200

JOINT WIDTH		MOVEMENT					
		MINIMUM		MAXIMUM		VERTICAL	
US	mm	US	mm	US	mm	US	mm
8"	203	4"	102	12"	305	1"	25

FINISH: MILL			
PROJECT:	APPLICATION- FLOOR/FLOOR INTERIOR STRUCTURE	DATE: 9-9-24	inpro. For More Information Visit: Inprocorp.com
CUSTOMER:		SCALE: 1:4	
LOCATION:		DOC: CADJM.246/R9	